CONTRACT # 64425

UNLESS ELEVATIONS ARE SHOWN ---
ALL UTILITY LOCATIONS SHOWN ON THE CROSS SECTIONS ARE BASED ON THE APPROXIMATE DEPTH SUPPLIED BY THE UTILITY COMPANY

℄ FAP 567 (IL 38)

DESIGNED RMB
CHECKED GJM
DRAWN RMB
CHECKED GJM

RANDOLPH & ASSOCIATES, INC.
811 V. FOREST PARKWAY, FOREST IL 61010-2104
TEL 309-692-3644 • FAX 309-692-3688 • 1-800-851-1621
HTTP://WWW.RANDOLPHINC.COM
CONSULTING ENGINEERS + LAND SURVEYORS

FILE NUMBER 136.109
DATE July 2004

F.A.P. RTE.	SECTION	COUNTY	TOTAL SHEETS	SHEET NO.
567	12BR-1	LEE	68	62

STA. 437+00.00 TO STA. 437+50.00
FED. ROAD DIST. NO. _ | ILLINOIS | FED. AID PROJECT

FINAL SURVEY — NOTE BOOK — NO. — SURVEYED — PLOTTED — TEMP. GRADE — AREAS CHECKED — BY — DATE

ORIGINAL SURVEY — NOTE BOOK — NO. — SURVEYED — PLOTTED — TEMP. GRADE — AREAS CHECKED — BY — DATE

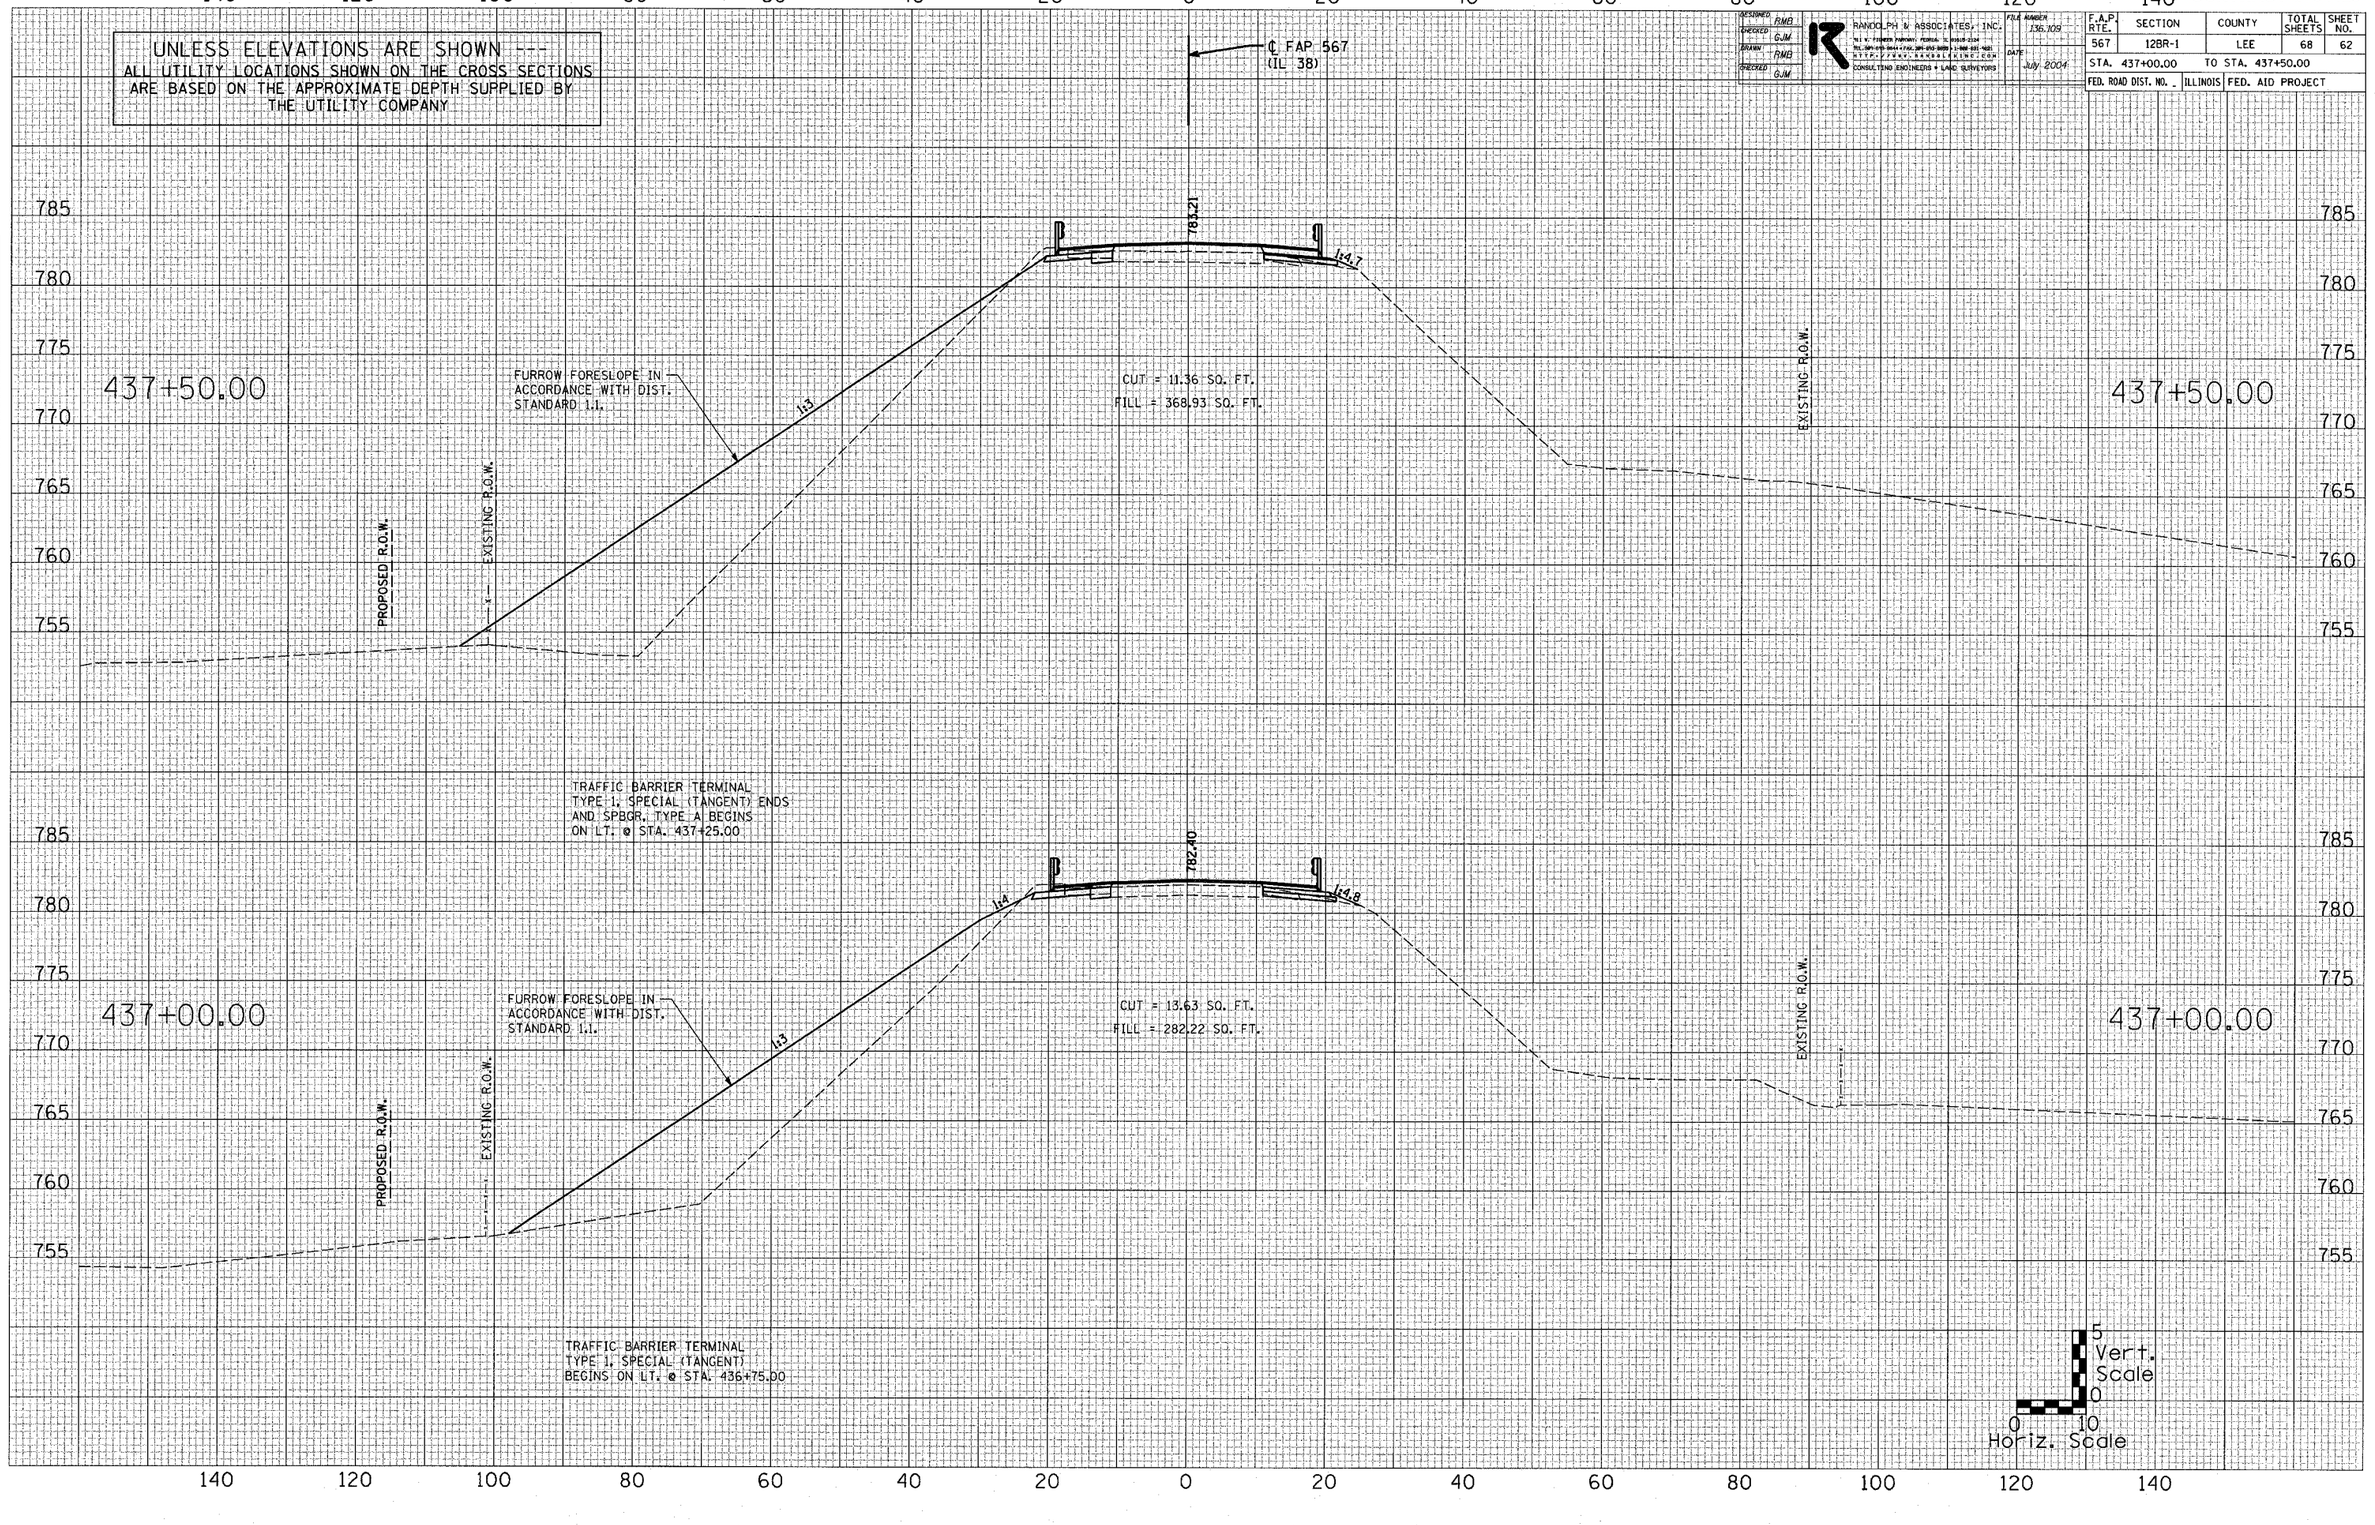

MW 9-6-04 //2004/04-0000/04-0000-01/Roadway/Plan and Profile/Sheets/04-0000-01_PP_Sheet_11.dgn